


Township N^o XIII N, Range N^o II W, 2nd Mer. INDIANA.
N & W 2 P. M.

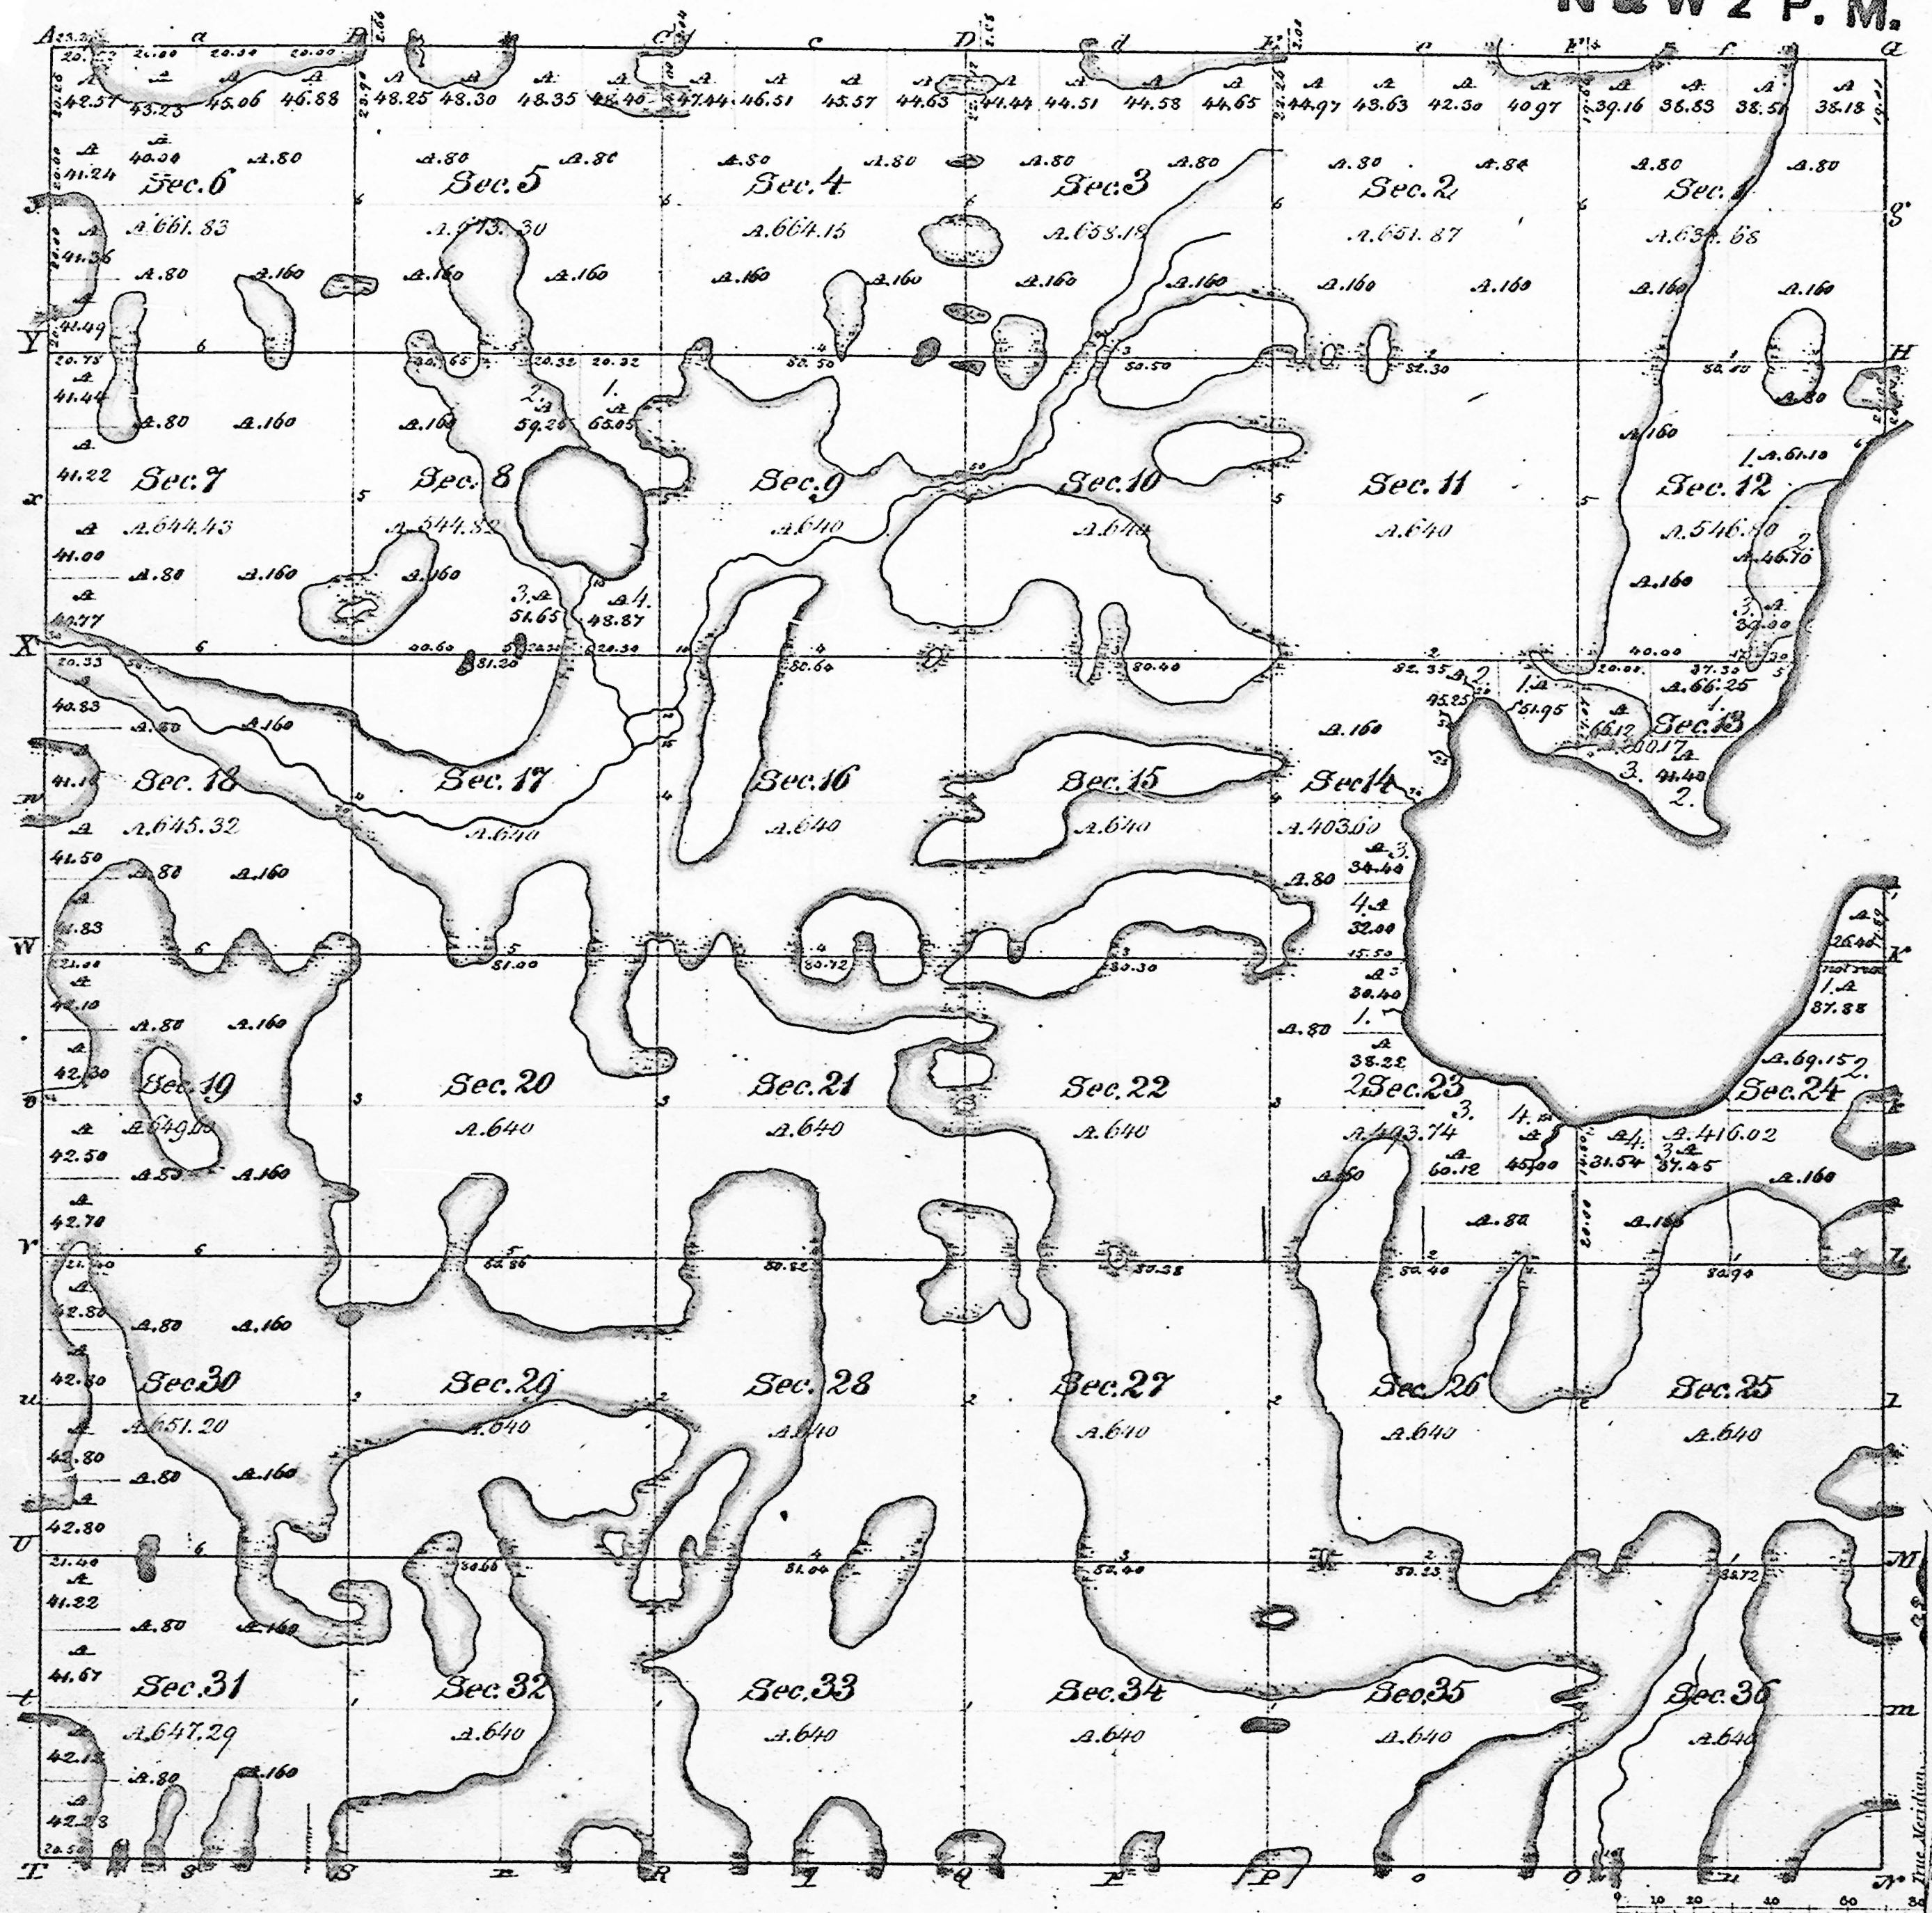

Total number of Acres 21,947.00

Surveys Designated	By Whom Surveyed	Date of Contract	Amount of Surveys	When Surveyed	When p ^d for and ch ^d in the Sur ^r Gen ^l acc ^t
Subdivision.	Alfred E. Varnick	Feb. 2, 1834	36 Ch. 29	2 nd 25 1834	4 th 9 th 1834
Township lines.	Sibley & Clark	June 29, 1833	24 Ch. 14	1 st 9 th	2 nd 7 th

The above Map of Township N^o 32 North, of Range N^o 2 West of the 2nd Principal Meridian (Indiana) is strictly conformable to the field notes of the survey thereof on file in this Office, which have been examined and approved.


Surveyor General's Office,
Cincinnati, Mar. 30, 1835.

M. T. Williams
Sur. Genl.

Meanders of Lakes									
Posts	Courses	Ch. Lk.	Posts	Courses	Ch. Lk.	Posts	Courses	Ch. Lk.	
In Sec. 12, 13, 14, 23 & 24			Silver Lake in Sec. 8						
6.	S 54 W	4.00	8 commenced 4.00						
	S 40 W	10.50	West from 1/4 Sec. post						
	S 50 1/2 W	4.00	between Sec. 8 & 9						
	S 38 W	6.50		N 14 W	3.50				
	S 28	20.50		N 45 1/2 W	9.00				
	S 22 W	15.00		N 55 W	8.50				
	S 3 E	3.98		N 76 1/2 W	5.00				
	5	S 24 W	5.00		S 70 W	10.50			
		S 35 W	4.50		S 20 W	16.50			
		S 3 W	2.50		S 18 E	10.00			
S 40 W		9.50		S 60 E	10.50				
S 62 W		6.50		N 83 E	6.50				
S 38 1/2 W		3.50		S 57 1/2 E	5.00				
S 27 W		5.00		East	4.50				
S 12 W		5.00		N 59 1/2 E	5.50				
S 17 E		2.50		N 51 1/2 E	6.00				
S 5 E		5.50		N 1 E	8.50				
S 75 E	4.50		N 17 W	3.80					
S 71 W	9.00								
N 53 1/2 W	8.50		Completed						
N 42 W	7.00								
N 62 1/2 W	9.50								
N 61 W	6.00								
N 70 1/2 W	6.00								
4	N 87 W	9.00							
	S 73 1/2 W	3.50							
	N 52 W	4.00							
	N 18 W	2.00							
	N 20 W	4.00							
	N 19 W	8.00							
	N 52 W	5.00							
	S 67 W	3.50							
	S 42 W	8.50							
	S 11 W	10.00							
	S 17 1/2 E	4.50							
	S 16 W	7.50							
	S 84 W	10.50							
	S 21 W	7.00							
	S 30 E	7.00							
	S 10 W	17.00							
S 1 W	10.75								
3	S 5 E	6.50							
	S 15 E	7.00							
	S 26 W	7.00							
	S 46 E	12.00							
	S 63 1/2 E	9.00							
	S 78 1/2 E	5.00							
	S 83 1/2 E	6.00							
	S 77 E	4.00							
	S 50 E	3.00							
	S 56 E	5.50							
	S 26 E	8.00							
	S 80 1/2 E	3.25							
	2	S 81 E	3.50						
N 73 E		12.00							
East		14.50							
N 68 1/2 E		7.00							
N 46 1/2 E		7.00							
N 37 E		15.00							
N 54 E		9.50							
N 27 1/2 E		11.00							
N 11 E		11.50							
N 3 E		8.50							
N 47 1/2 E	14.50								
S 52 E	3.00								
1	N 82 1/2 E	3.79							

IND

Township N.° XXXII N, Range N.° II W, 2nd Mer.

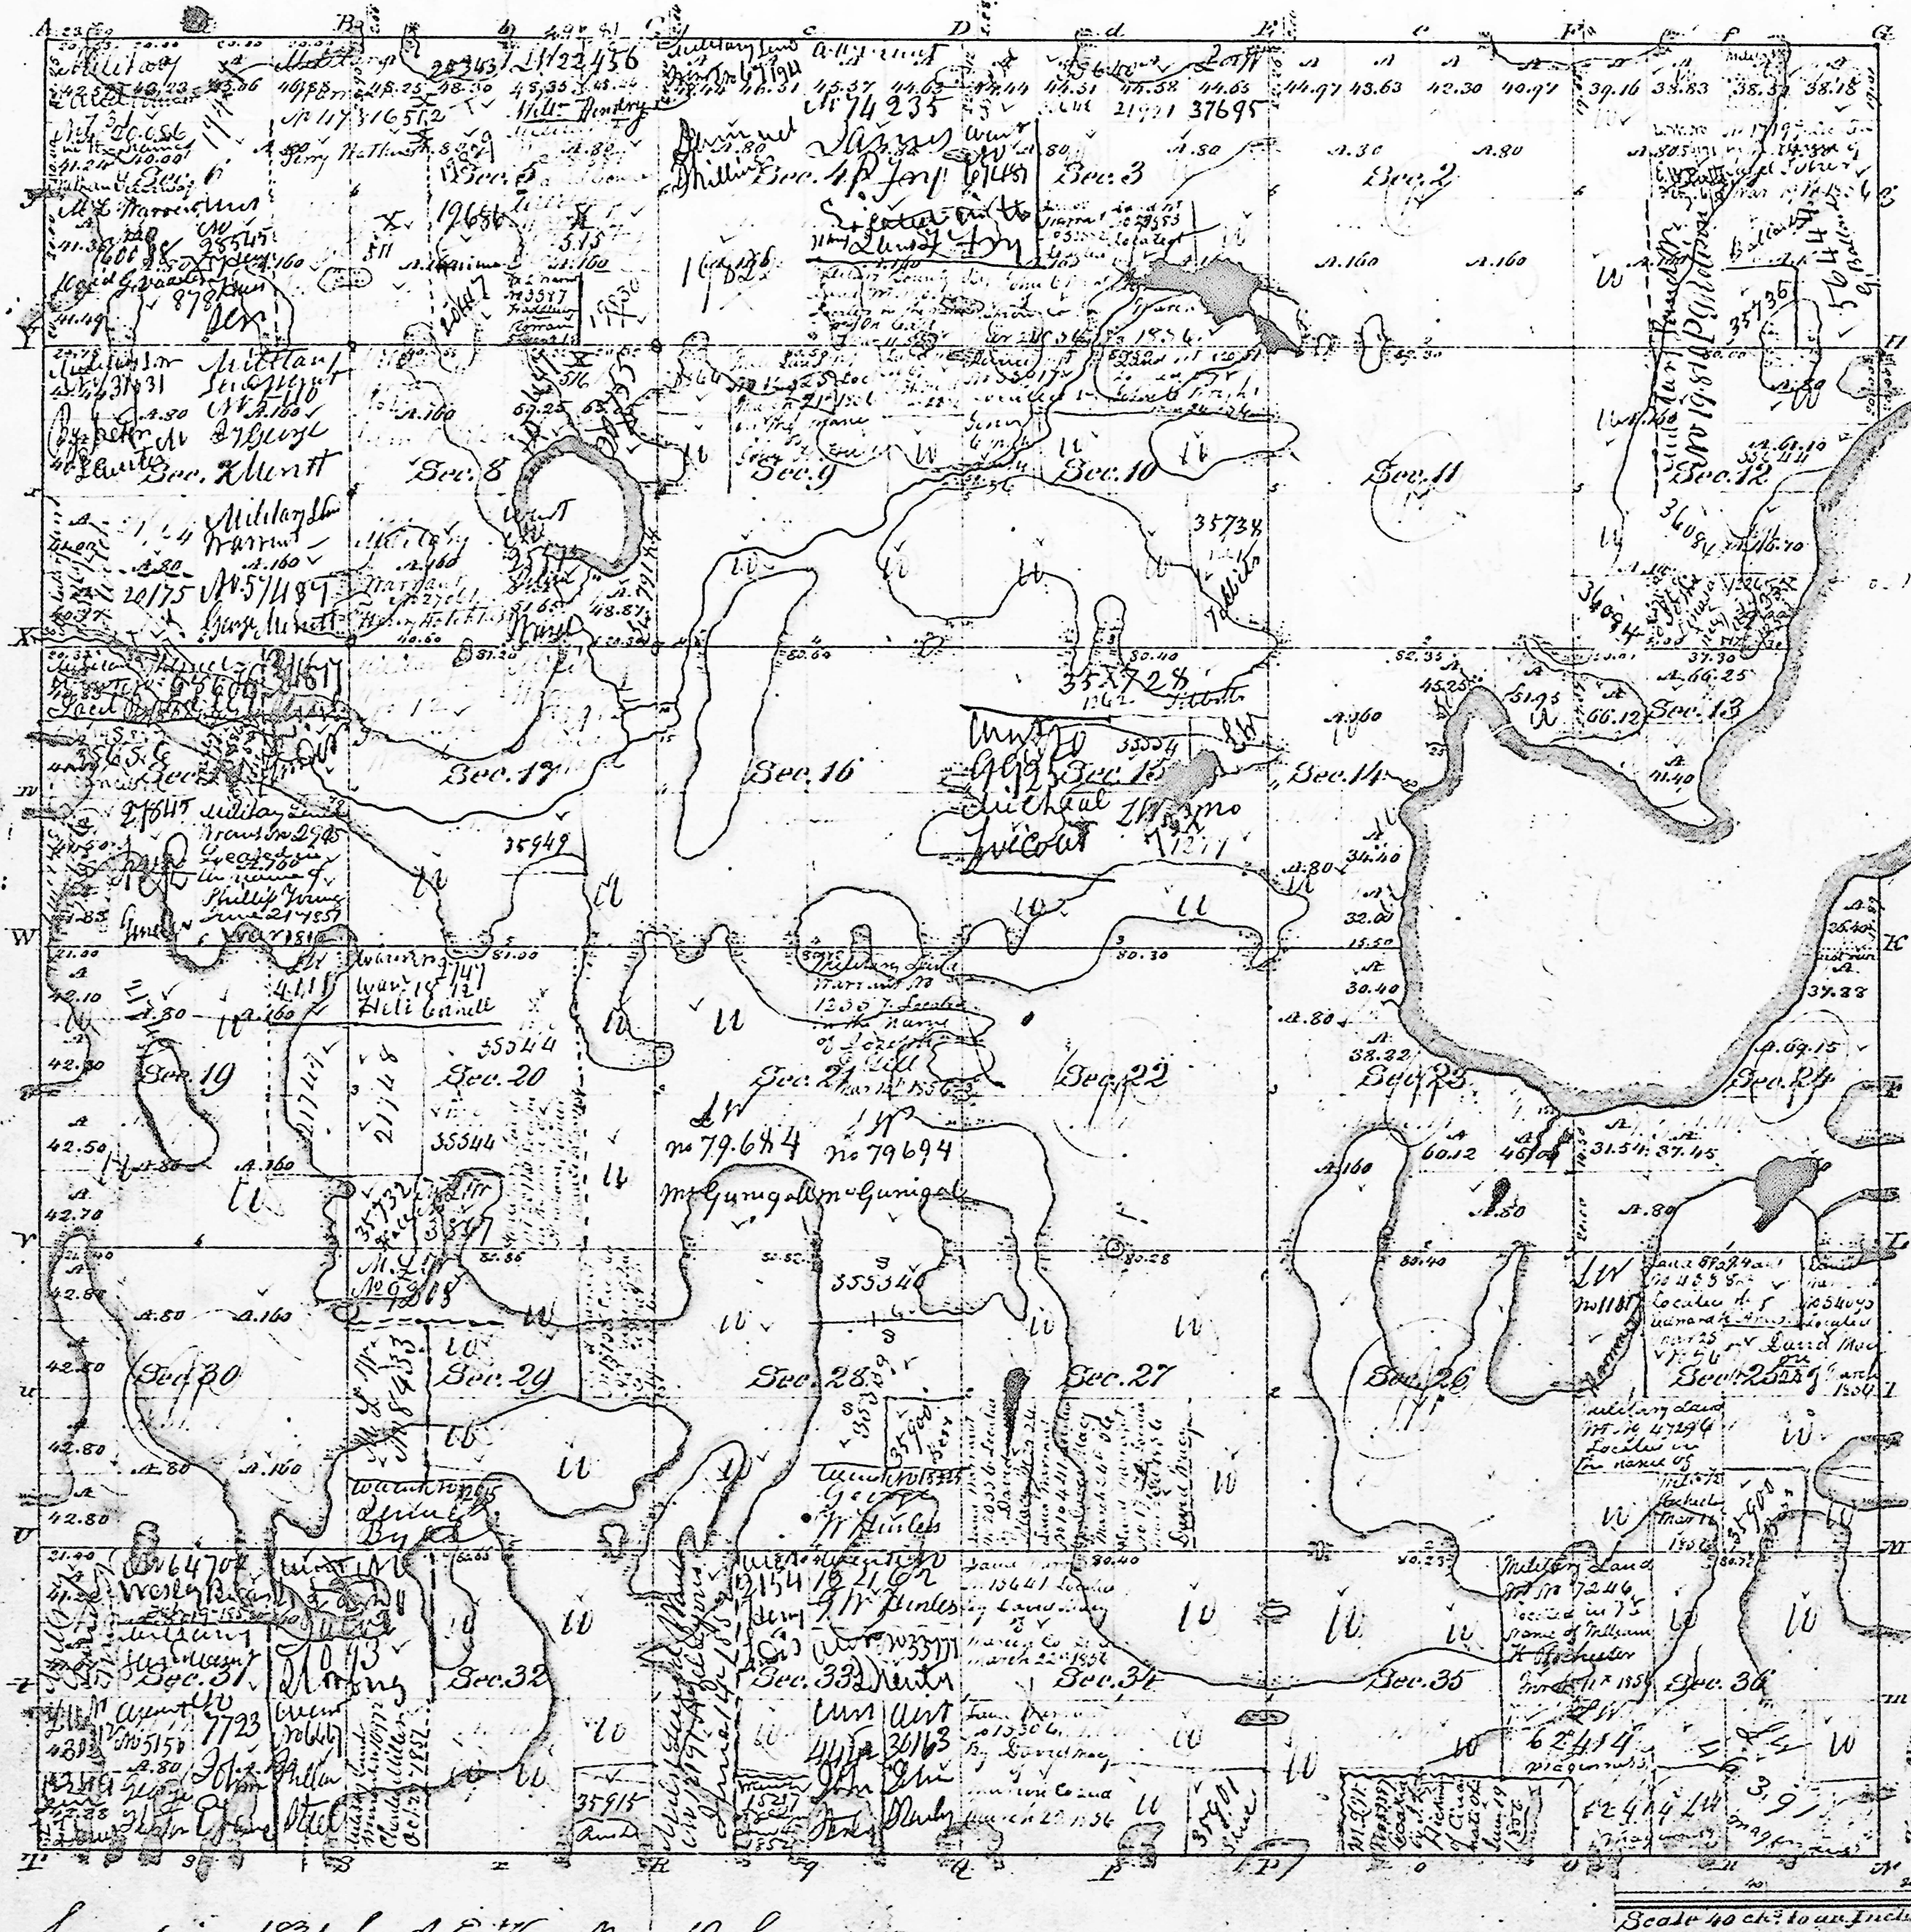

Offered at Public Sale the 1st day of March 1841

Sub. act 28th December 1836 Sec. 11

Surveyed in 1834 by A. C. Van Ness L.S.

The above plat is truly Copied from the
Original on file in this Office.
Surveyor General's Office
Cincinnati, April 26th 1836. *Robt. Lytle J. G.*